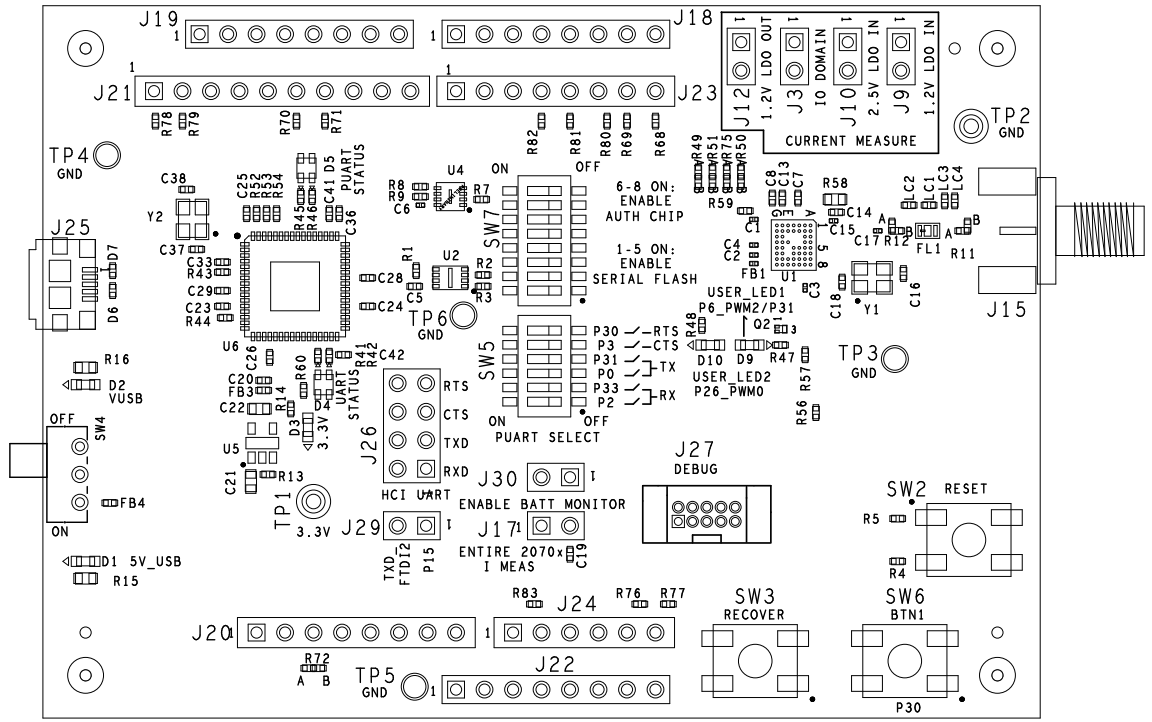


ASSEMBLY TOP

CYPRESS EMBEDDED IN TOMORROW™ SAN JOSE, CA	PROJECT: CYW92070xV3_EVAL		
	DRAWN BY: T.GUTHRIE		
	LAYER: ~~SILKSCREEN TOP~~		
	DWG NO: ~~600-60419-01~~	REV: 04	DATE: 05/26/17

THE INFORMATION HEREIN IS PROPRIETARY TO CYPRESS

620-60374-01

ASSEMBLY BOTTOM

PROJECT:	CYW920710xV3_EVAL
DRAWN BY:	T.GUTHRIE
LAYER:	~~SILKSCREEN BOTTOM~~
DWG NO:	~~600-60419-01~~
REV:	04
DATE:	05\26\17

CYPRESS
EMBEDDED IN TOMORROW™
SAN JOSE, CA

THE INFORMATION HEREIN IS PROPRIETARY TO CYPRESS

620-60374-01